Northern Water

DENVER BOTANIC GARDENS

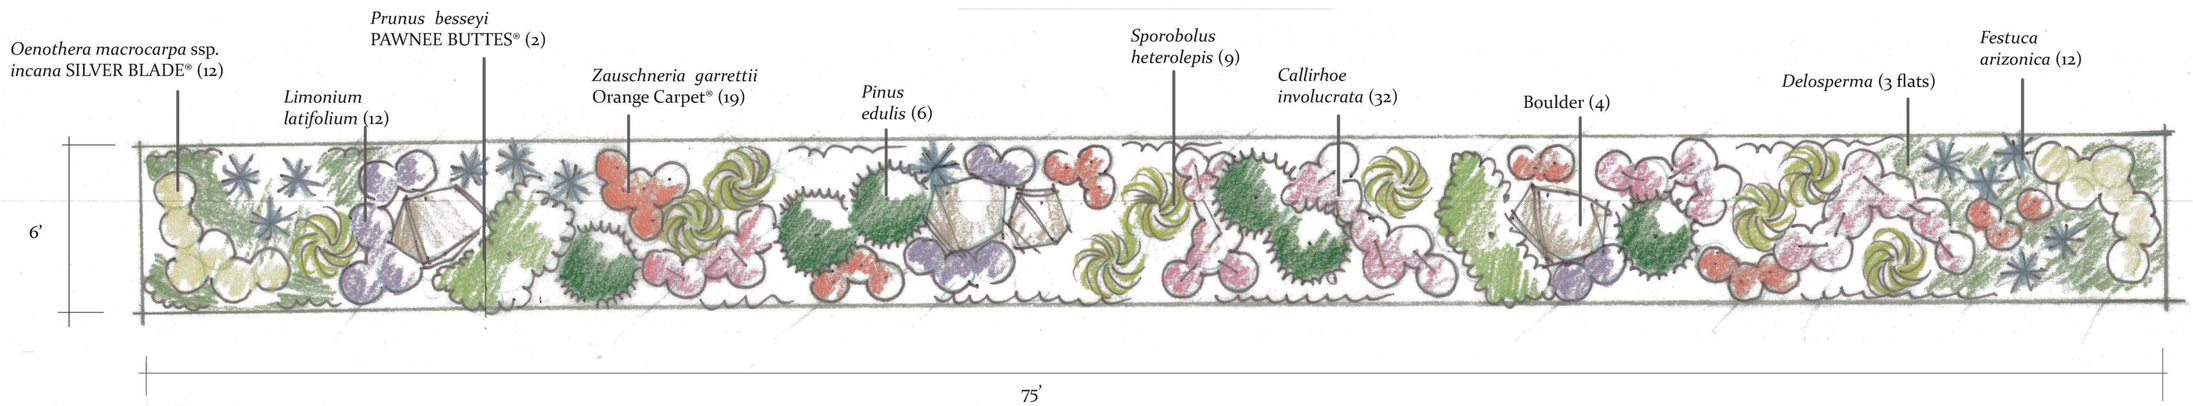

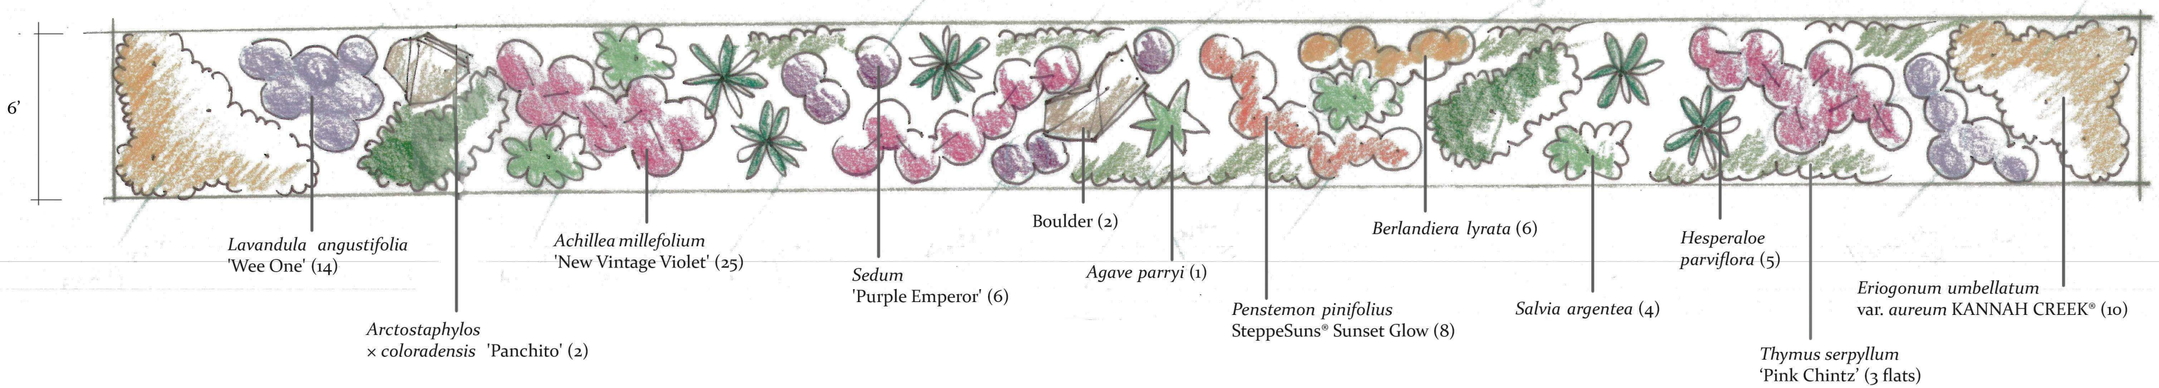

LOW TRAFFIC/RESIDENTIAL RIGHT OF WAY PLANTING DESIGNS

SCALE 1/4"=1'